ALL INFORMATION PRESENTED IS PRELIMINARY AND SUBJECT TO REVISION

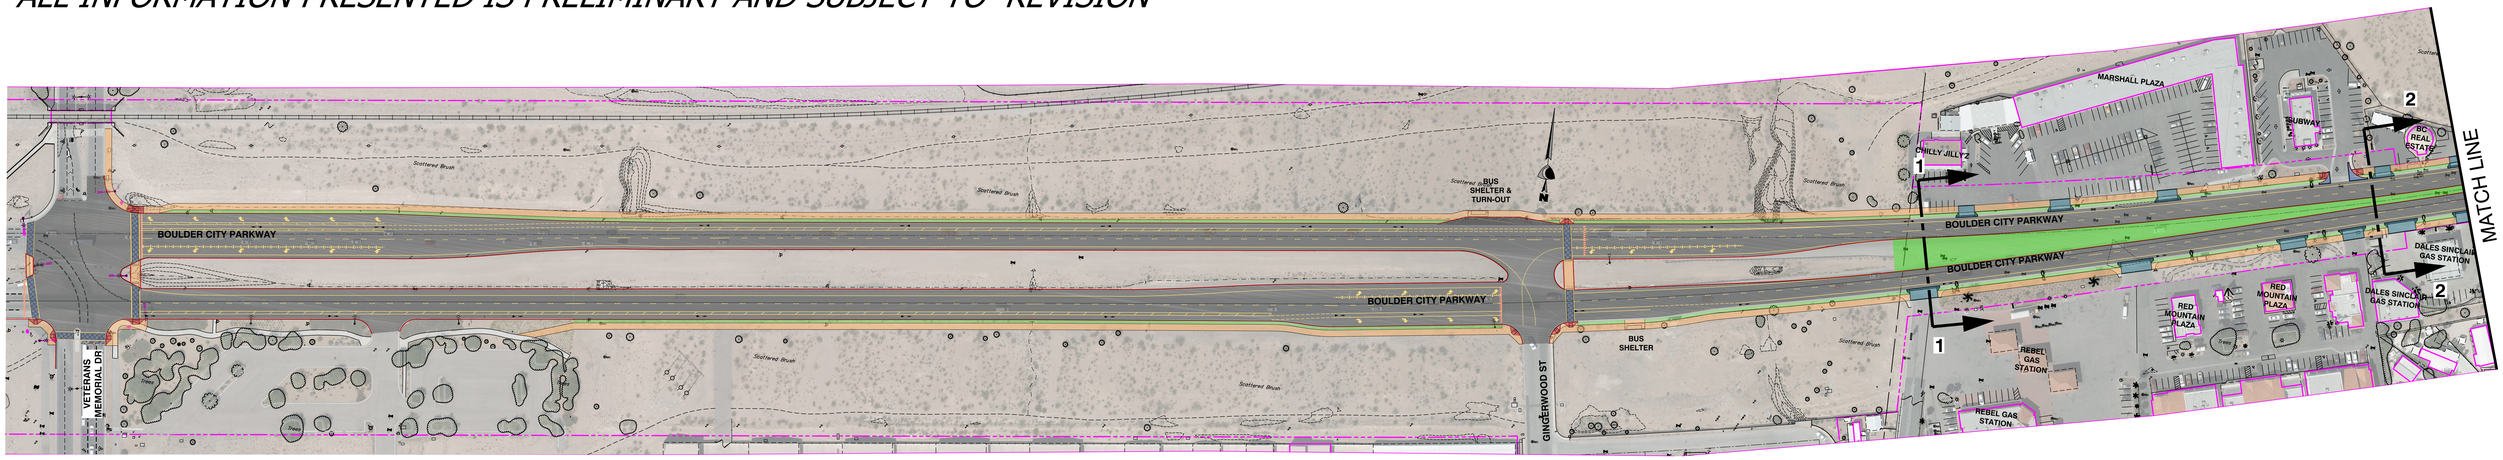

RENDERING #4 LOOKING EAST

RENDERING # 3 LOOKING WEST

RENDERING # 2 LOOKING EAST

RENDERING # 1 LOOKING EAST

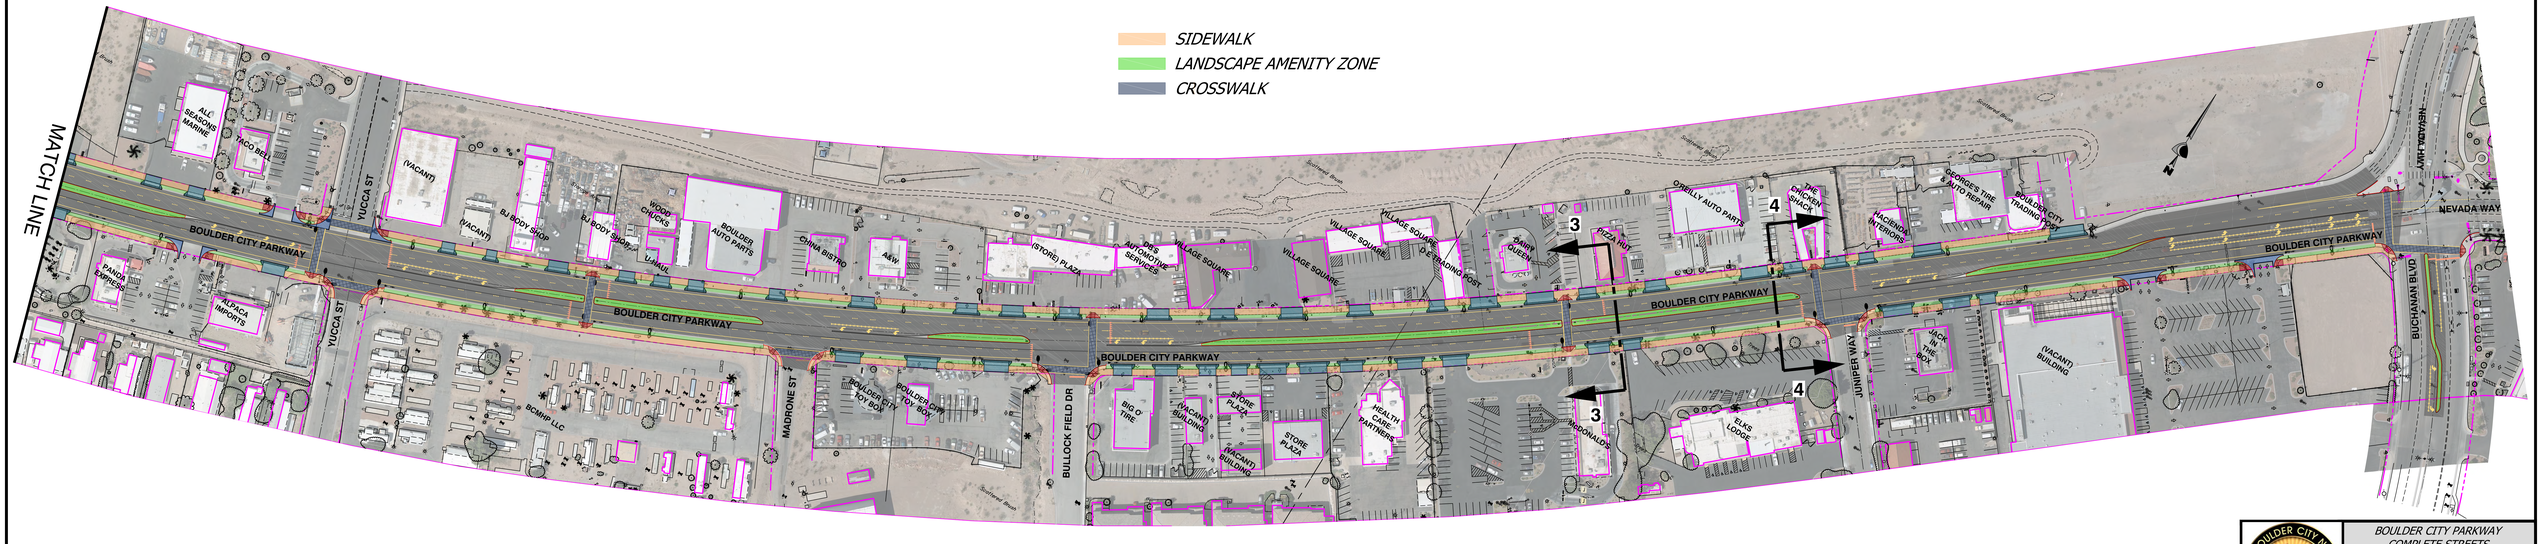

BOULDER CITY NV PUBLIC WORKS DEPARTMENT

BOULDER CITY PARKWAY COMPLETE STREETS

DATE: November 2016 | SCALE: NTS

COMPLETE STREETS OVERVIEW

CA Group, Inc